

克拉提玛依市博物馆

项目区位: 本项目位于新疆克拉玛依市克拉玛依区准噶尔路 22 号克拉玛依市文博院（展览馆）


设计范围: 主要是对现有的克拉玛依市博物馆南侧局部老旧房屋进行拆除，并对保留北侧老博物馆进行改建、扩建，以及对博物馆周围建筑、道路、绿化、铺装等进行局部拆除，并设置停车场等配套功能

注: 1、总平面图中数据以最终审定数据为准；2、规划方案中的功能、尺寸，数据以最终审定的施工图为准；3、外立面效果图中的色彩搭配以现场样板实际审定为准；4、未按法律法规规定的要求申请工程建设项目变更手续的，不得擅自改变审定内容；5、公示期限为 7 个工作日（2026 年 6 月 29 日 -2026 年 7 月 7 日）。公示期间对此方案有任何意见，与本方案有利害关系的公民，法人及其他组织请署名以书面形式中报。联系电话：0990-6234891，依法行使陈述、申辩及申请听证等权力。逾期视为无异议。


克拉玛依市自然资源局克拉玛依区分局监制
联系电话：0990-6234891

克拉提玛依市博物馆升级项目

屋顶平面图

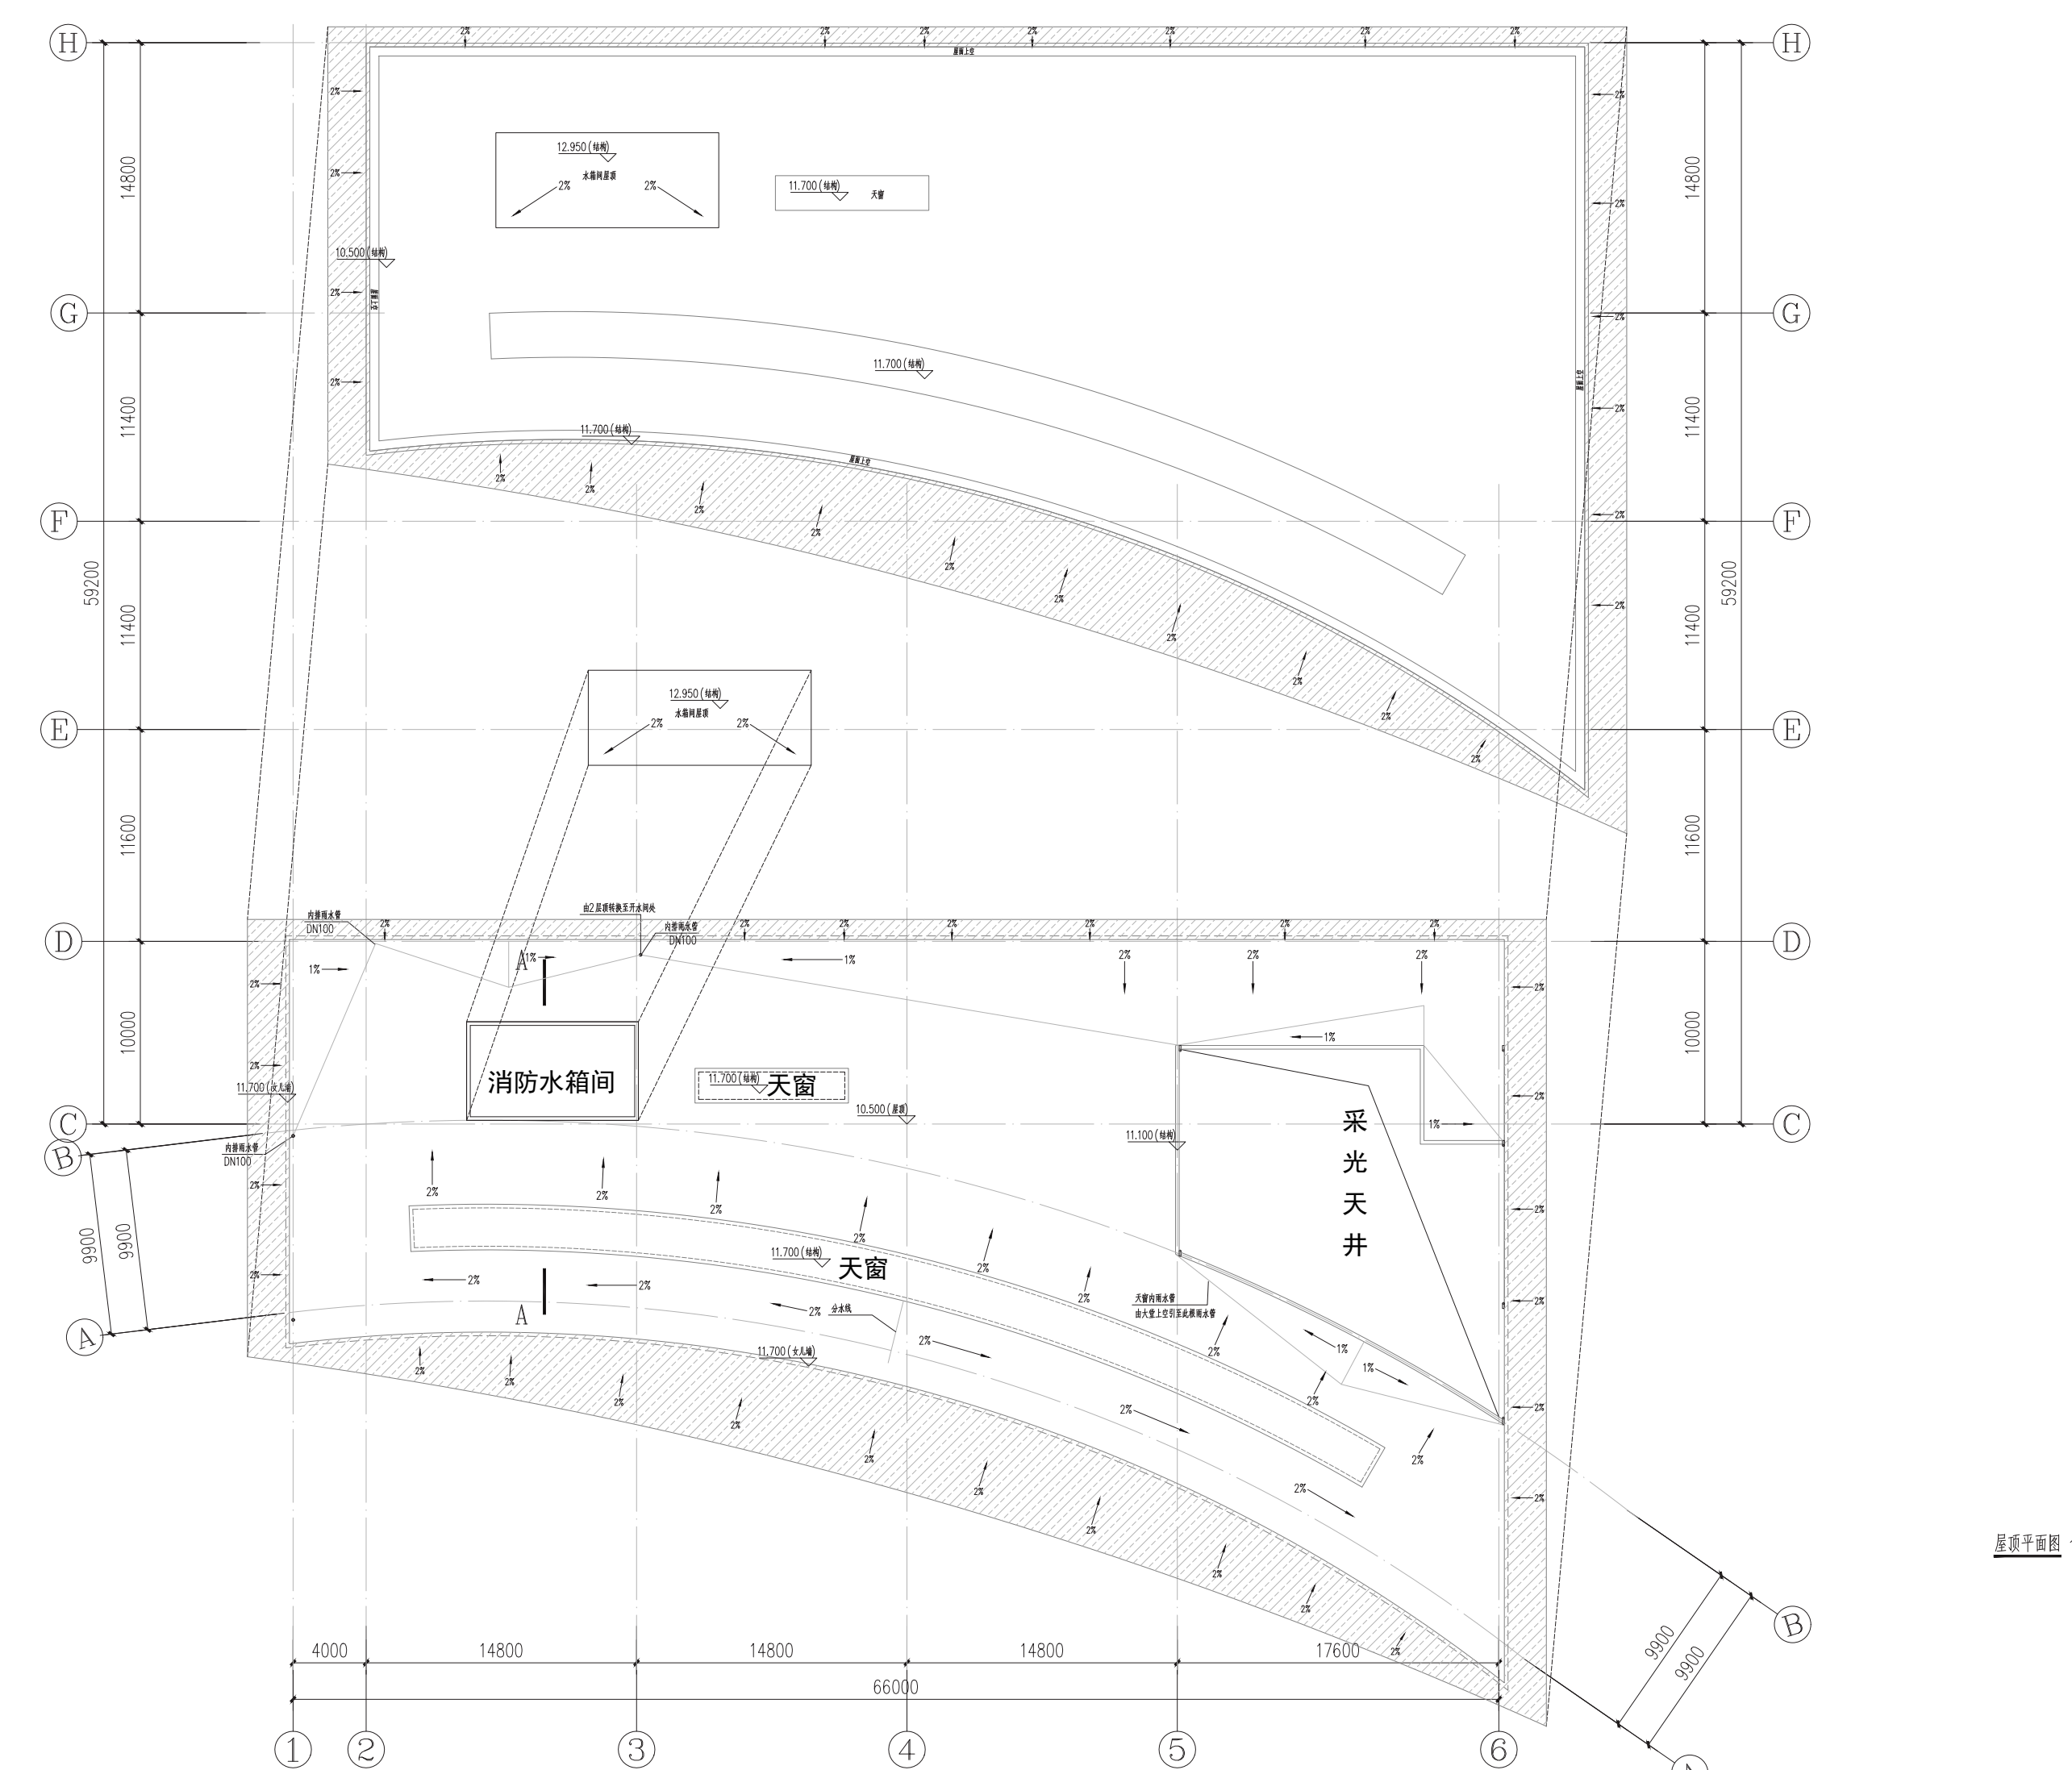

建筑剖面图

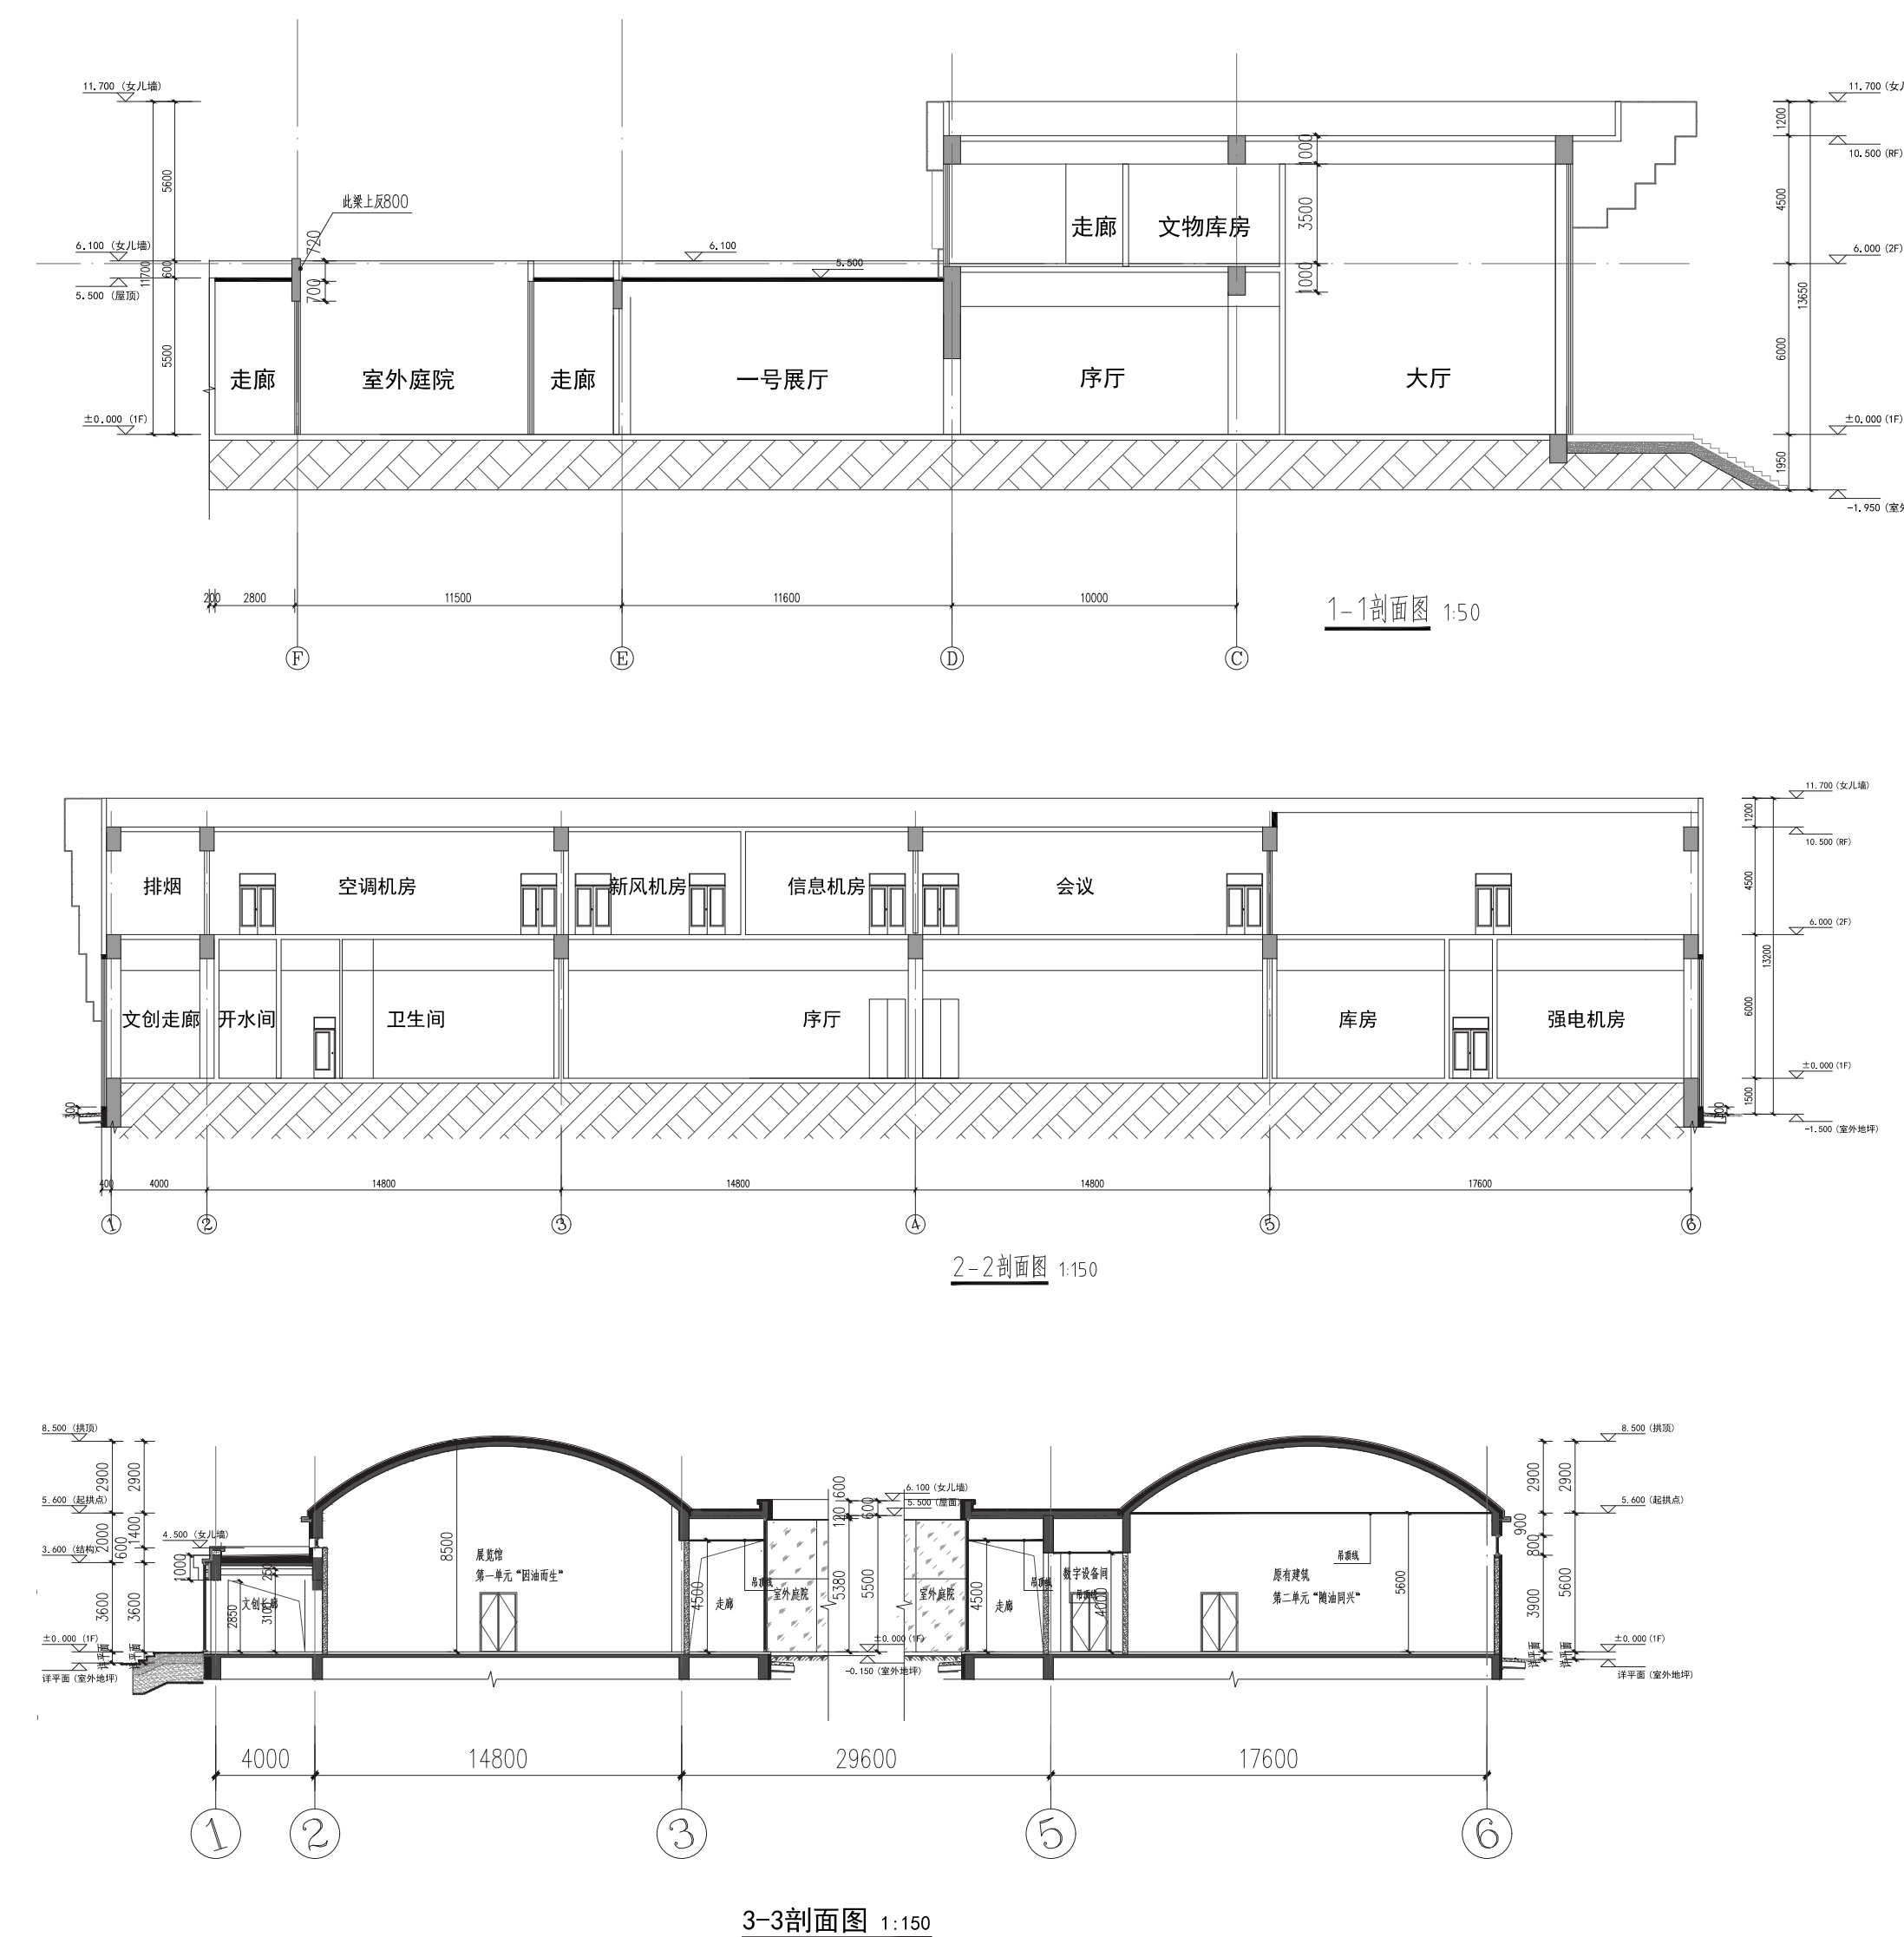



克拉玛依市自然资源局克拉玛依区分局监制
联系电话：0990-6234891